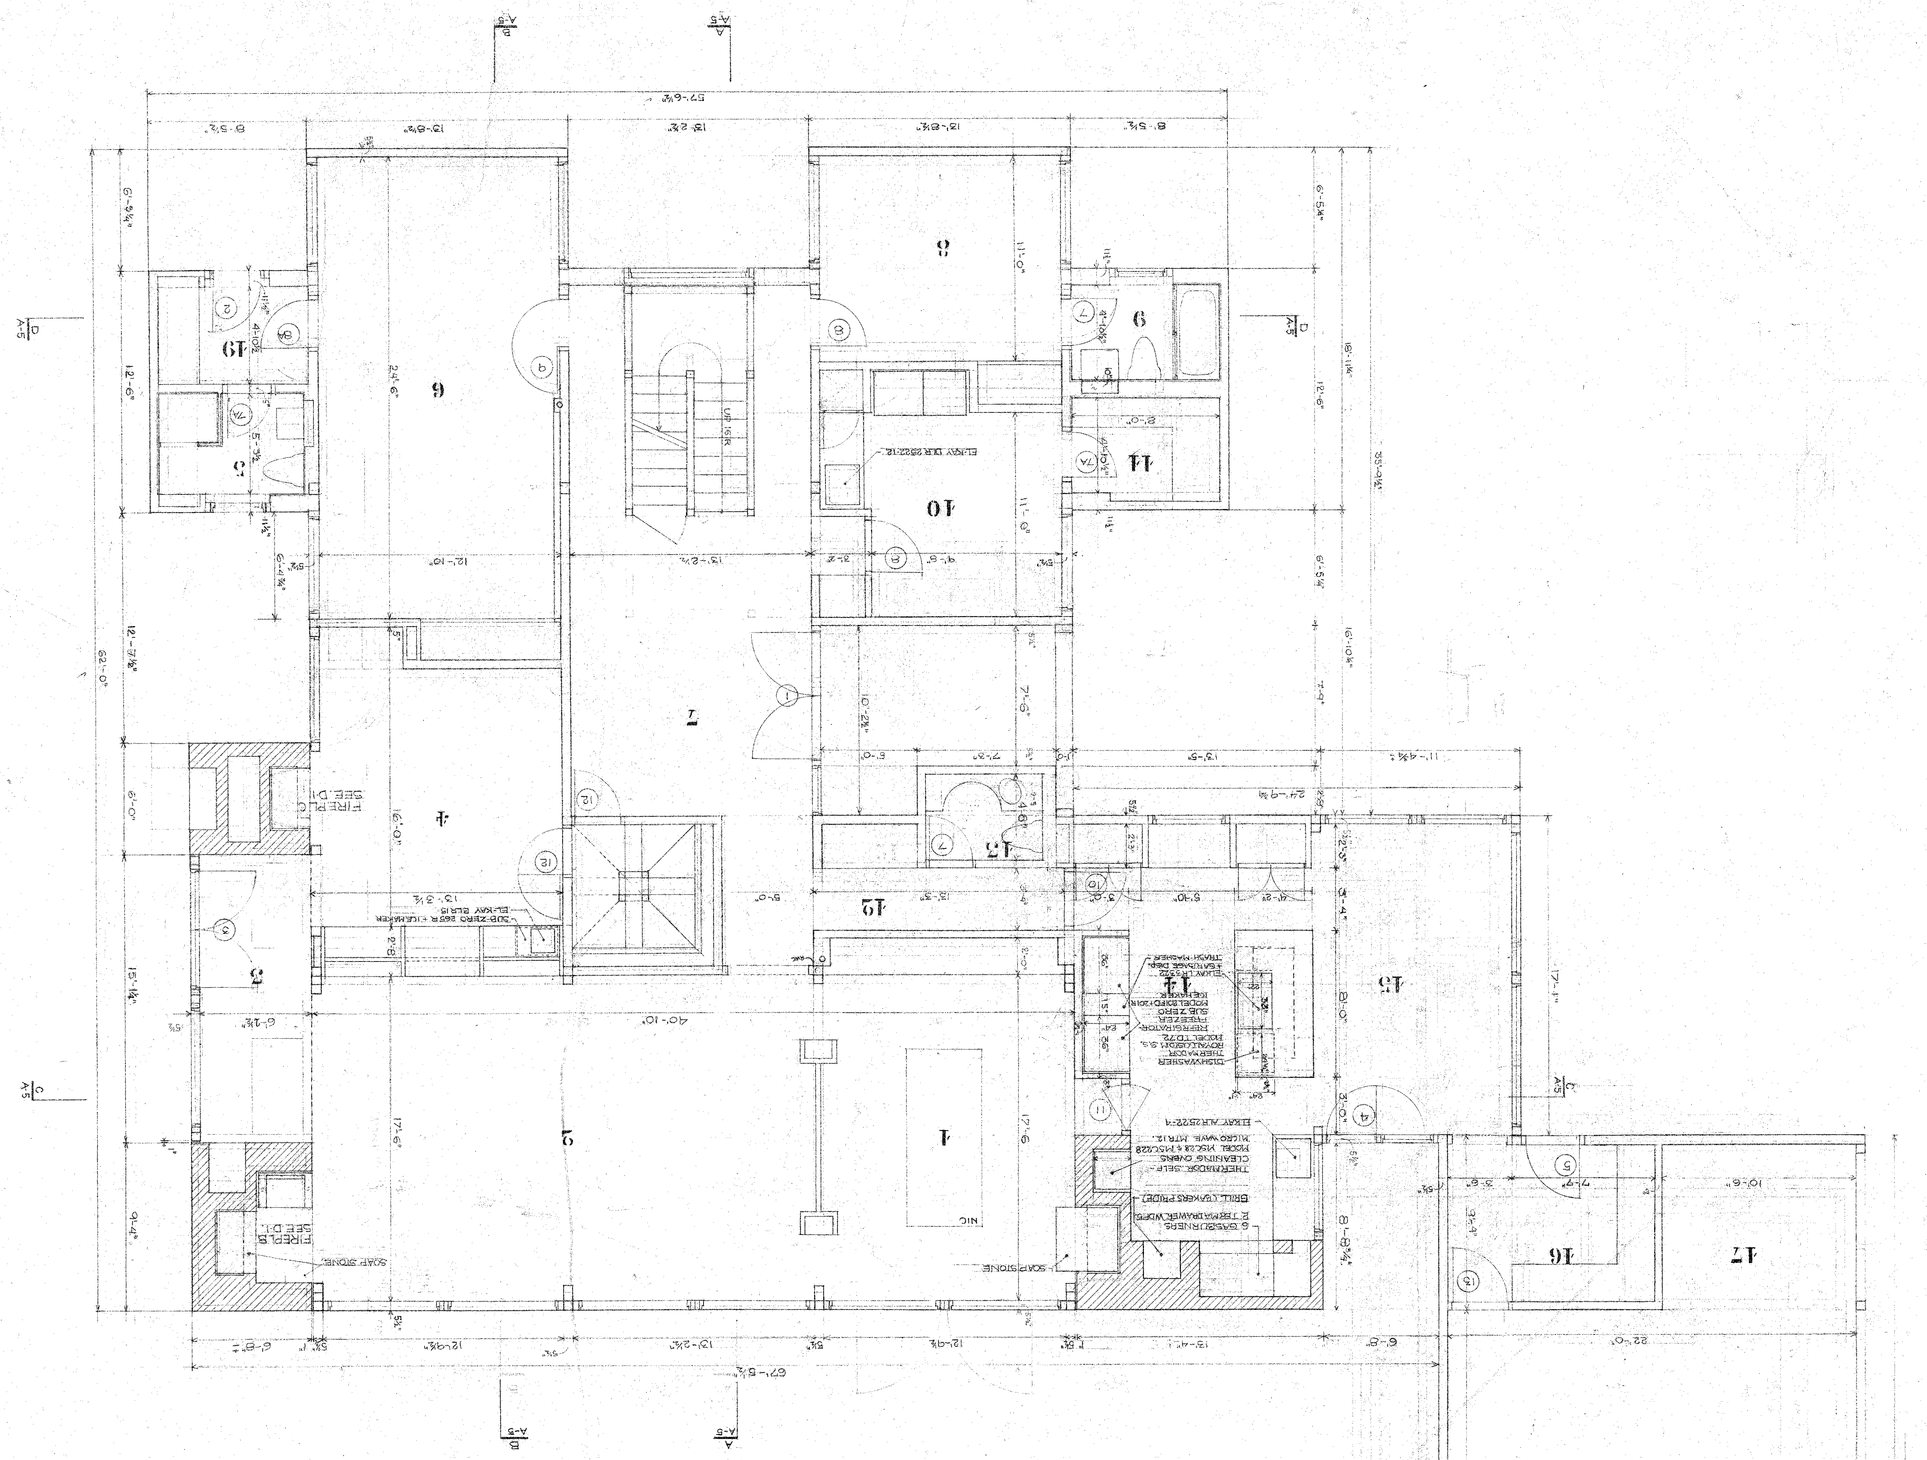

ROOM	FLOOR	WALL	CEILING	REMARKS
1 DINING ROOM.	BLUE STONE.	WOOD		
2 LIVING ROOM.	BRICK			
3				
4 DEN				
5 BATH ROOM.	CONCRETE	BRICK		
6 PLAY ROOM.	TILE	TILE		
7 ENTRANCE ROOM.	WOOD	WOOD		
8 GUEST ROOM.				
9 BATH ROOM.				
10 LAUNDRY				
11 STORAGE				
12 COAT ROOM				
13 ROWDER ROOM.				
14 KITCHEN				
15 BREAKFAST ROOM.				
16 LARDER				
17 BICYCLE				
18 GARAGE.				
19 POOL ENTRANCE				
20				
21				

FIRST FLOOR

HOUSE FOR
MR. & MRS. STEVEN H. KORMAN
WHITEMARSH TOWNSHIP PENNSYLVANIA

LOUIS I. KAHN ARCHITECT
1501 WALNUT ST. PHILADELPHIA, PENNSYLVANIA

DRAWING NO. A3

SCALE 1/8"=1'-0"

DATE OCT 3 1972

APR 13, 1973.
JAN 16
JAN. 9, 1973
DEC 21
DEC 11
NOV 24
NOV 6
NOV 2
OCT 19
OCT 18
OCT 10
OCT 5