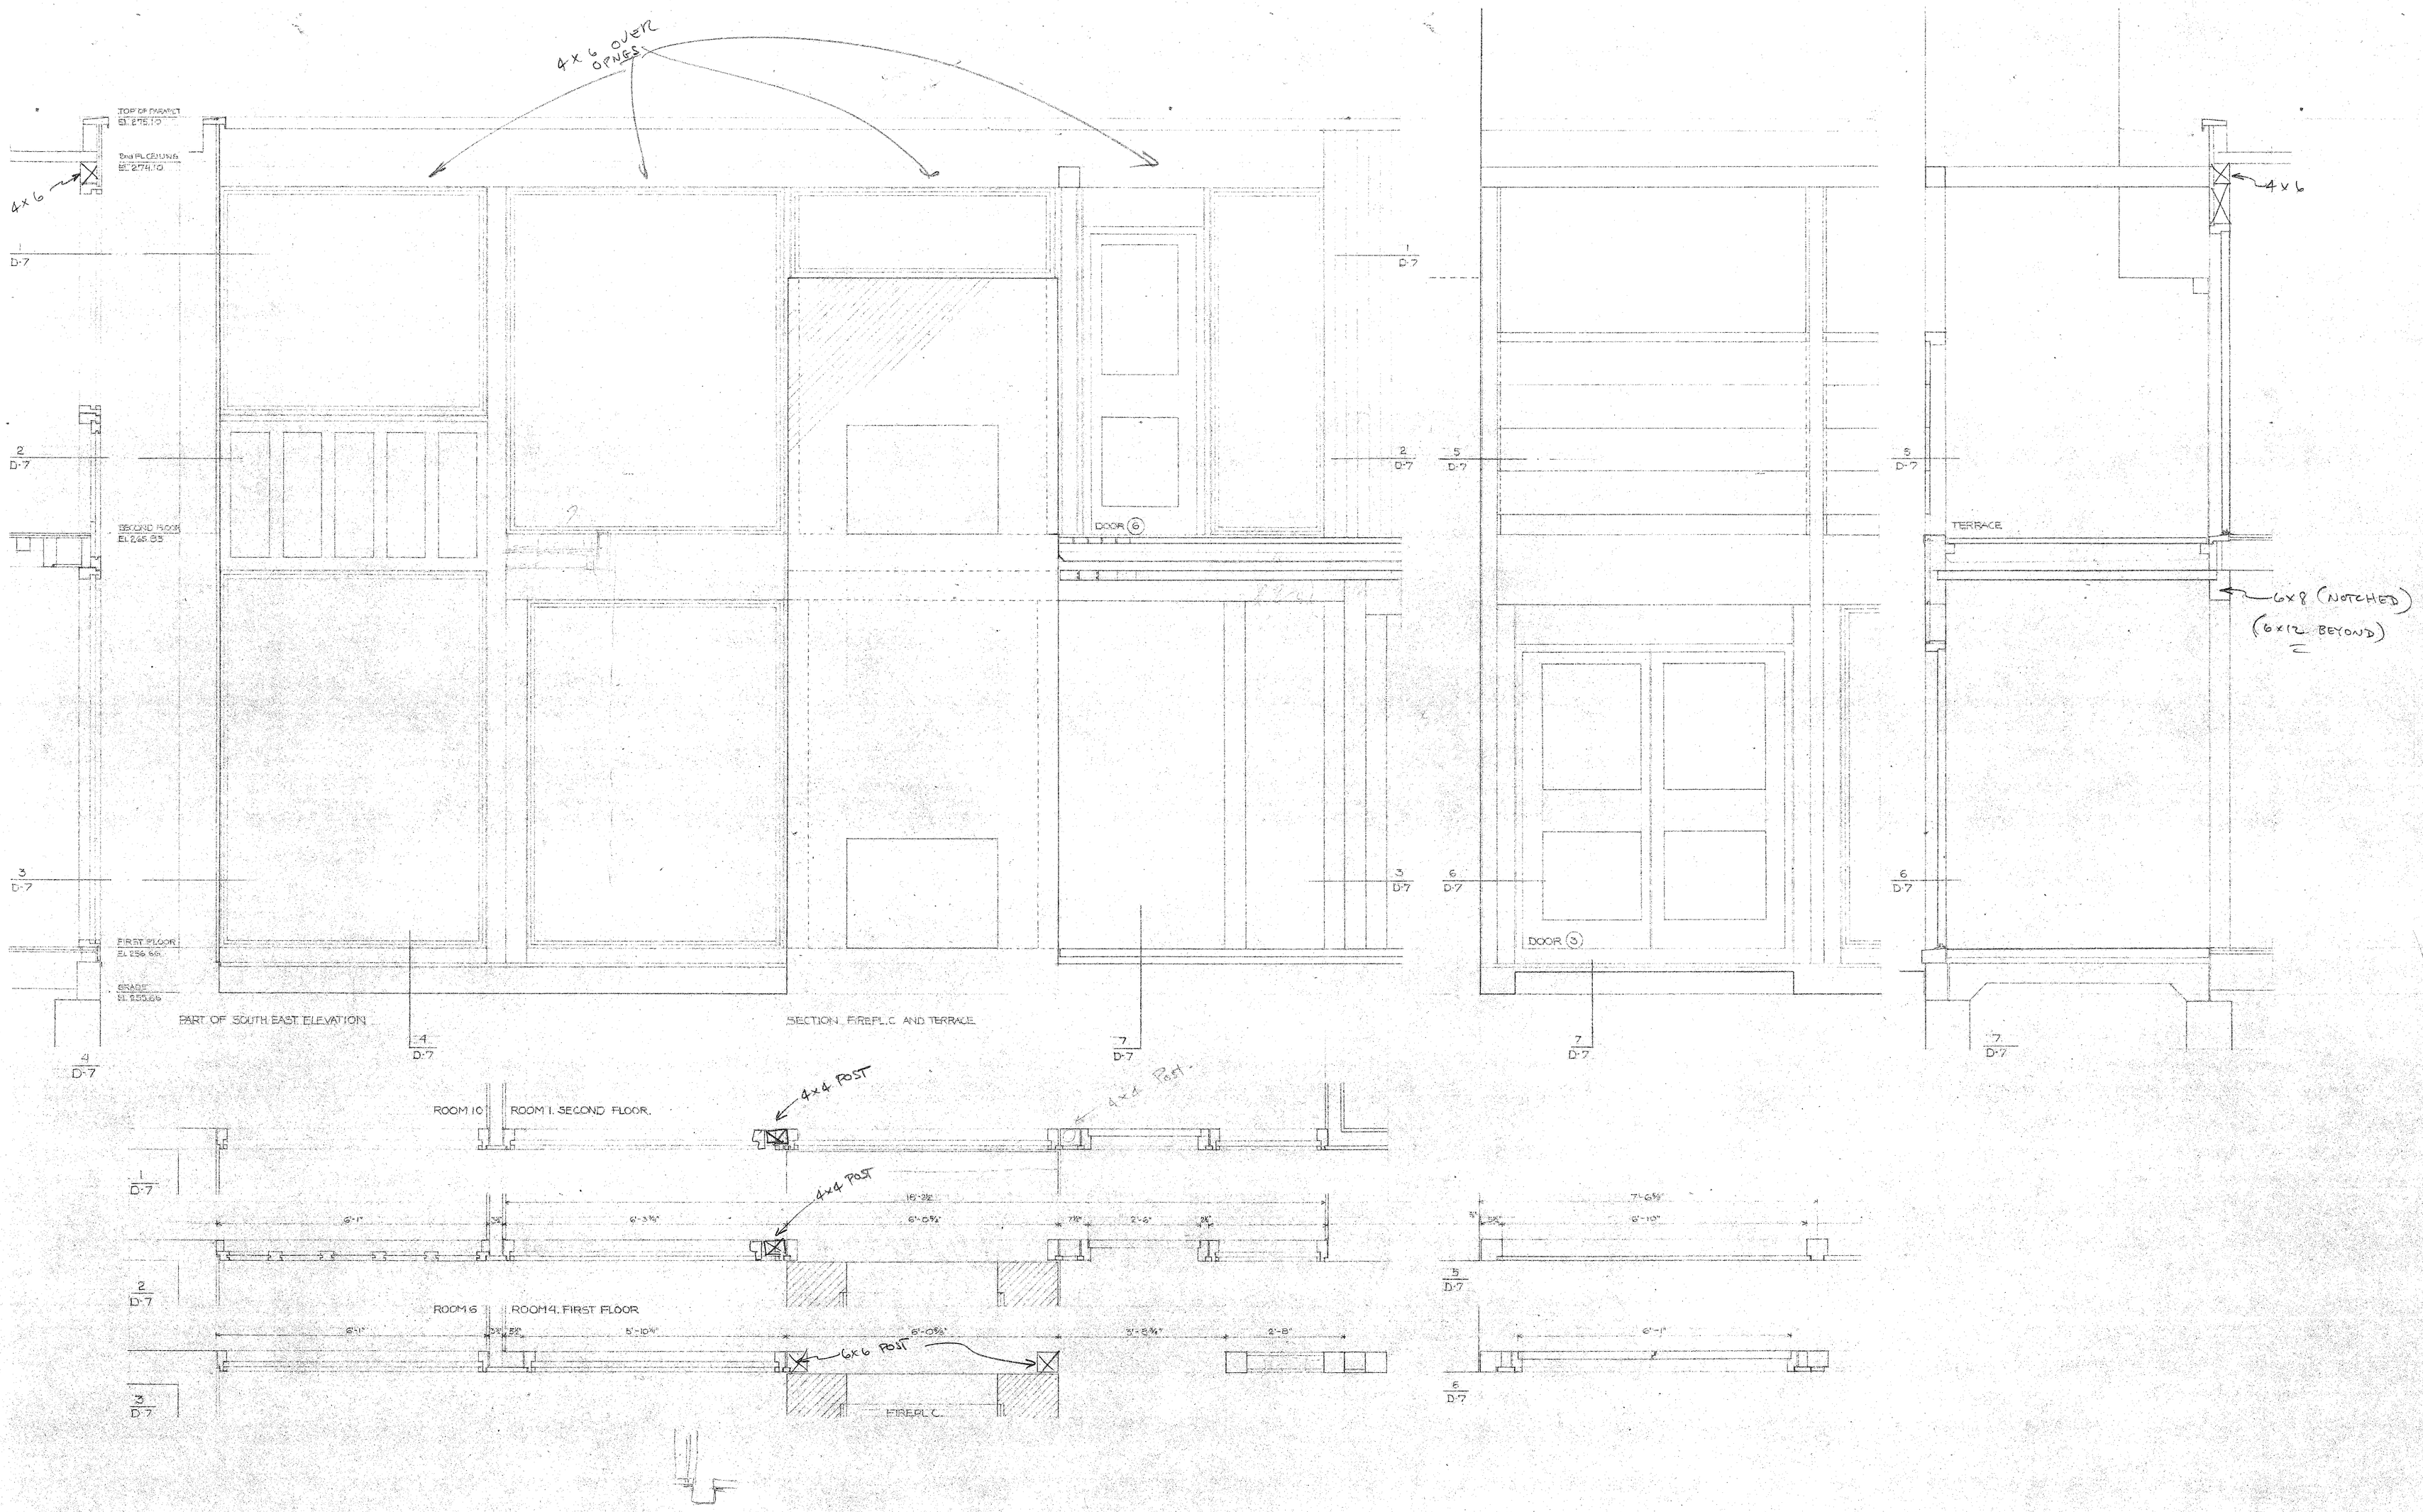

STRUCTURAL NOTES ADDED
2-15-73

HOUSE FOR
MR. & MRS. STEVEN H. KORMAN
WHITEMARSH TOWNSHIP PENNSYLVANIA

LOUIS I. KAHN ARCHITECT
1501 WALNUT ST. PHILADELPHIA PENNSYLVANIA

DATE FEB. 9
SCALE 3/4" = 1'-0"
DRAWING NO. D-7-S